
5/17/2019 9:23:23 AM

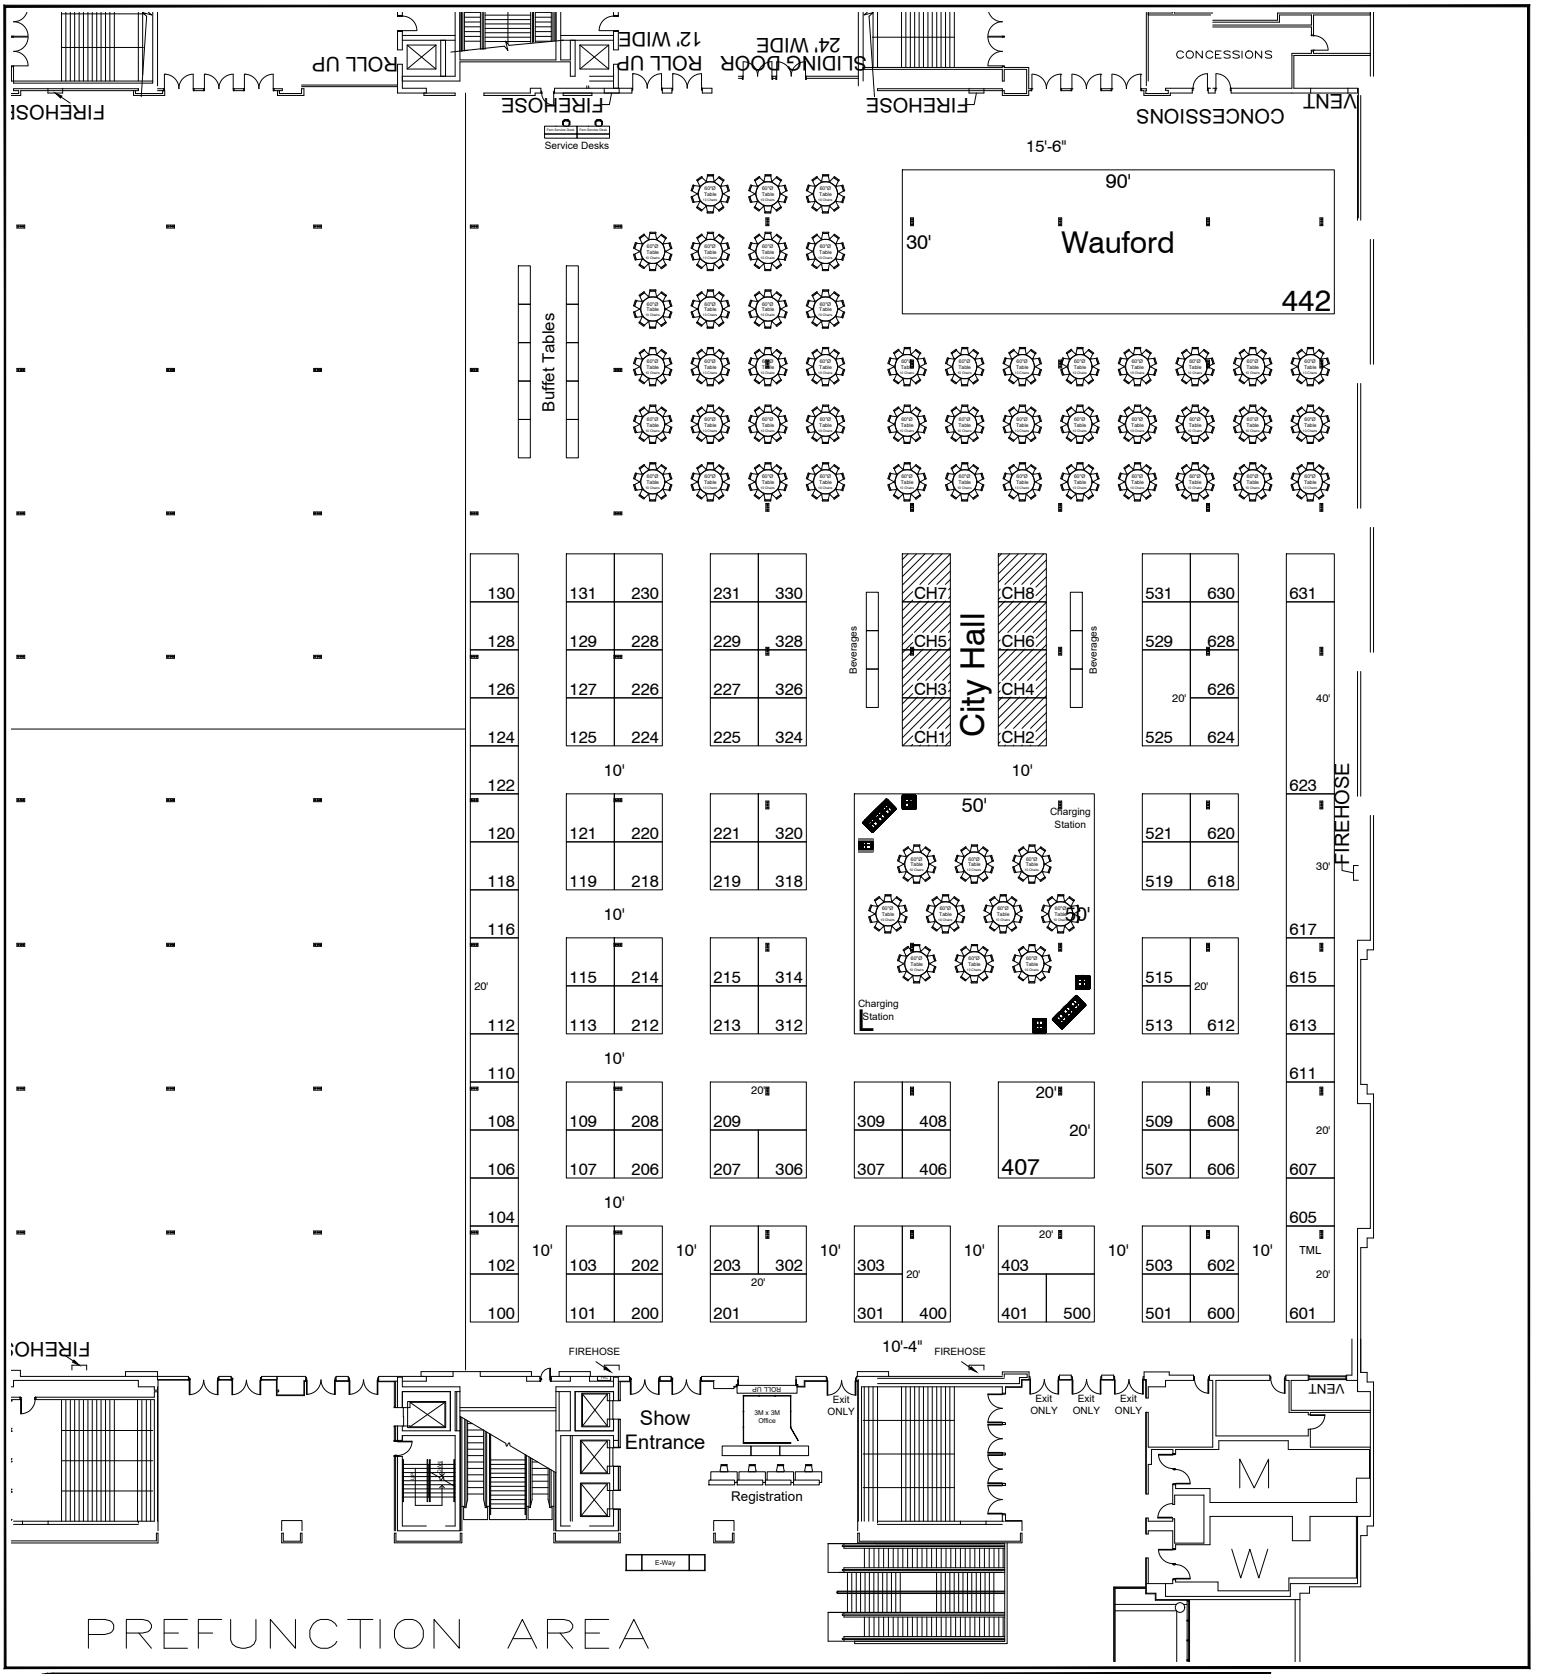

Show Acronym or Name:	Tennessee Municipal League
Show Date:	June 22-25, 2019
Facility Name:	Cook Convention Center
Facility City, State:	Memphis, TN
Show Room Location:	East Exhibit Hall

Booth Legend

City Hall as of 05/16/2019

Dimension	Size	Qty	SqFt
10'x10'	100	8	800
Totals:		8	800

Exhibit Booths as of 05/16/2019

Dimension	Size	Qty	SqFt
10'x10'	100	91	9,100
10'x20'	200	9	1,800
10'x30'	300	1	300
10'x40'	400	1	400
20'x20'	400	1	400
Totals:		103	12,000

Account Executive:	Scott Shepherd
Show Number:	05-05155-18
Drawn By:	Herman Bottoms
File Name:	05155-05-19 r6
Revised Date:	5/17/2019 9:23 AM
Drawing Scale:	1/4"=10'=0"

Notes:

Every effort has been made to ensure the accuracy of all information contained on this floor plan. However, no warranties, either expressed or implied are made with respect to this floor plan. If the location of building columns, utilities or other architectural components of the facility is a consideration in the construction of an exhibit, it is the sole responsibility of the exhibitor to physically inspect the facility to verify all dimensions and locations.

fern